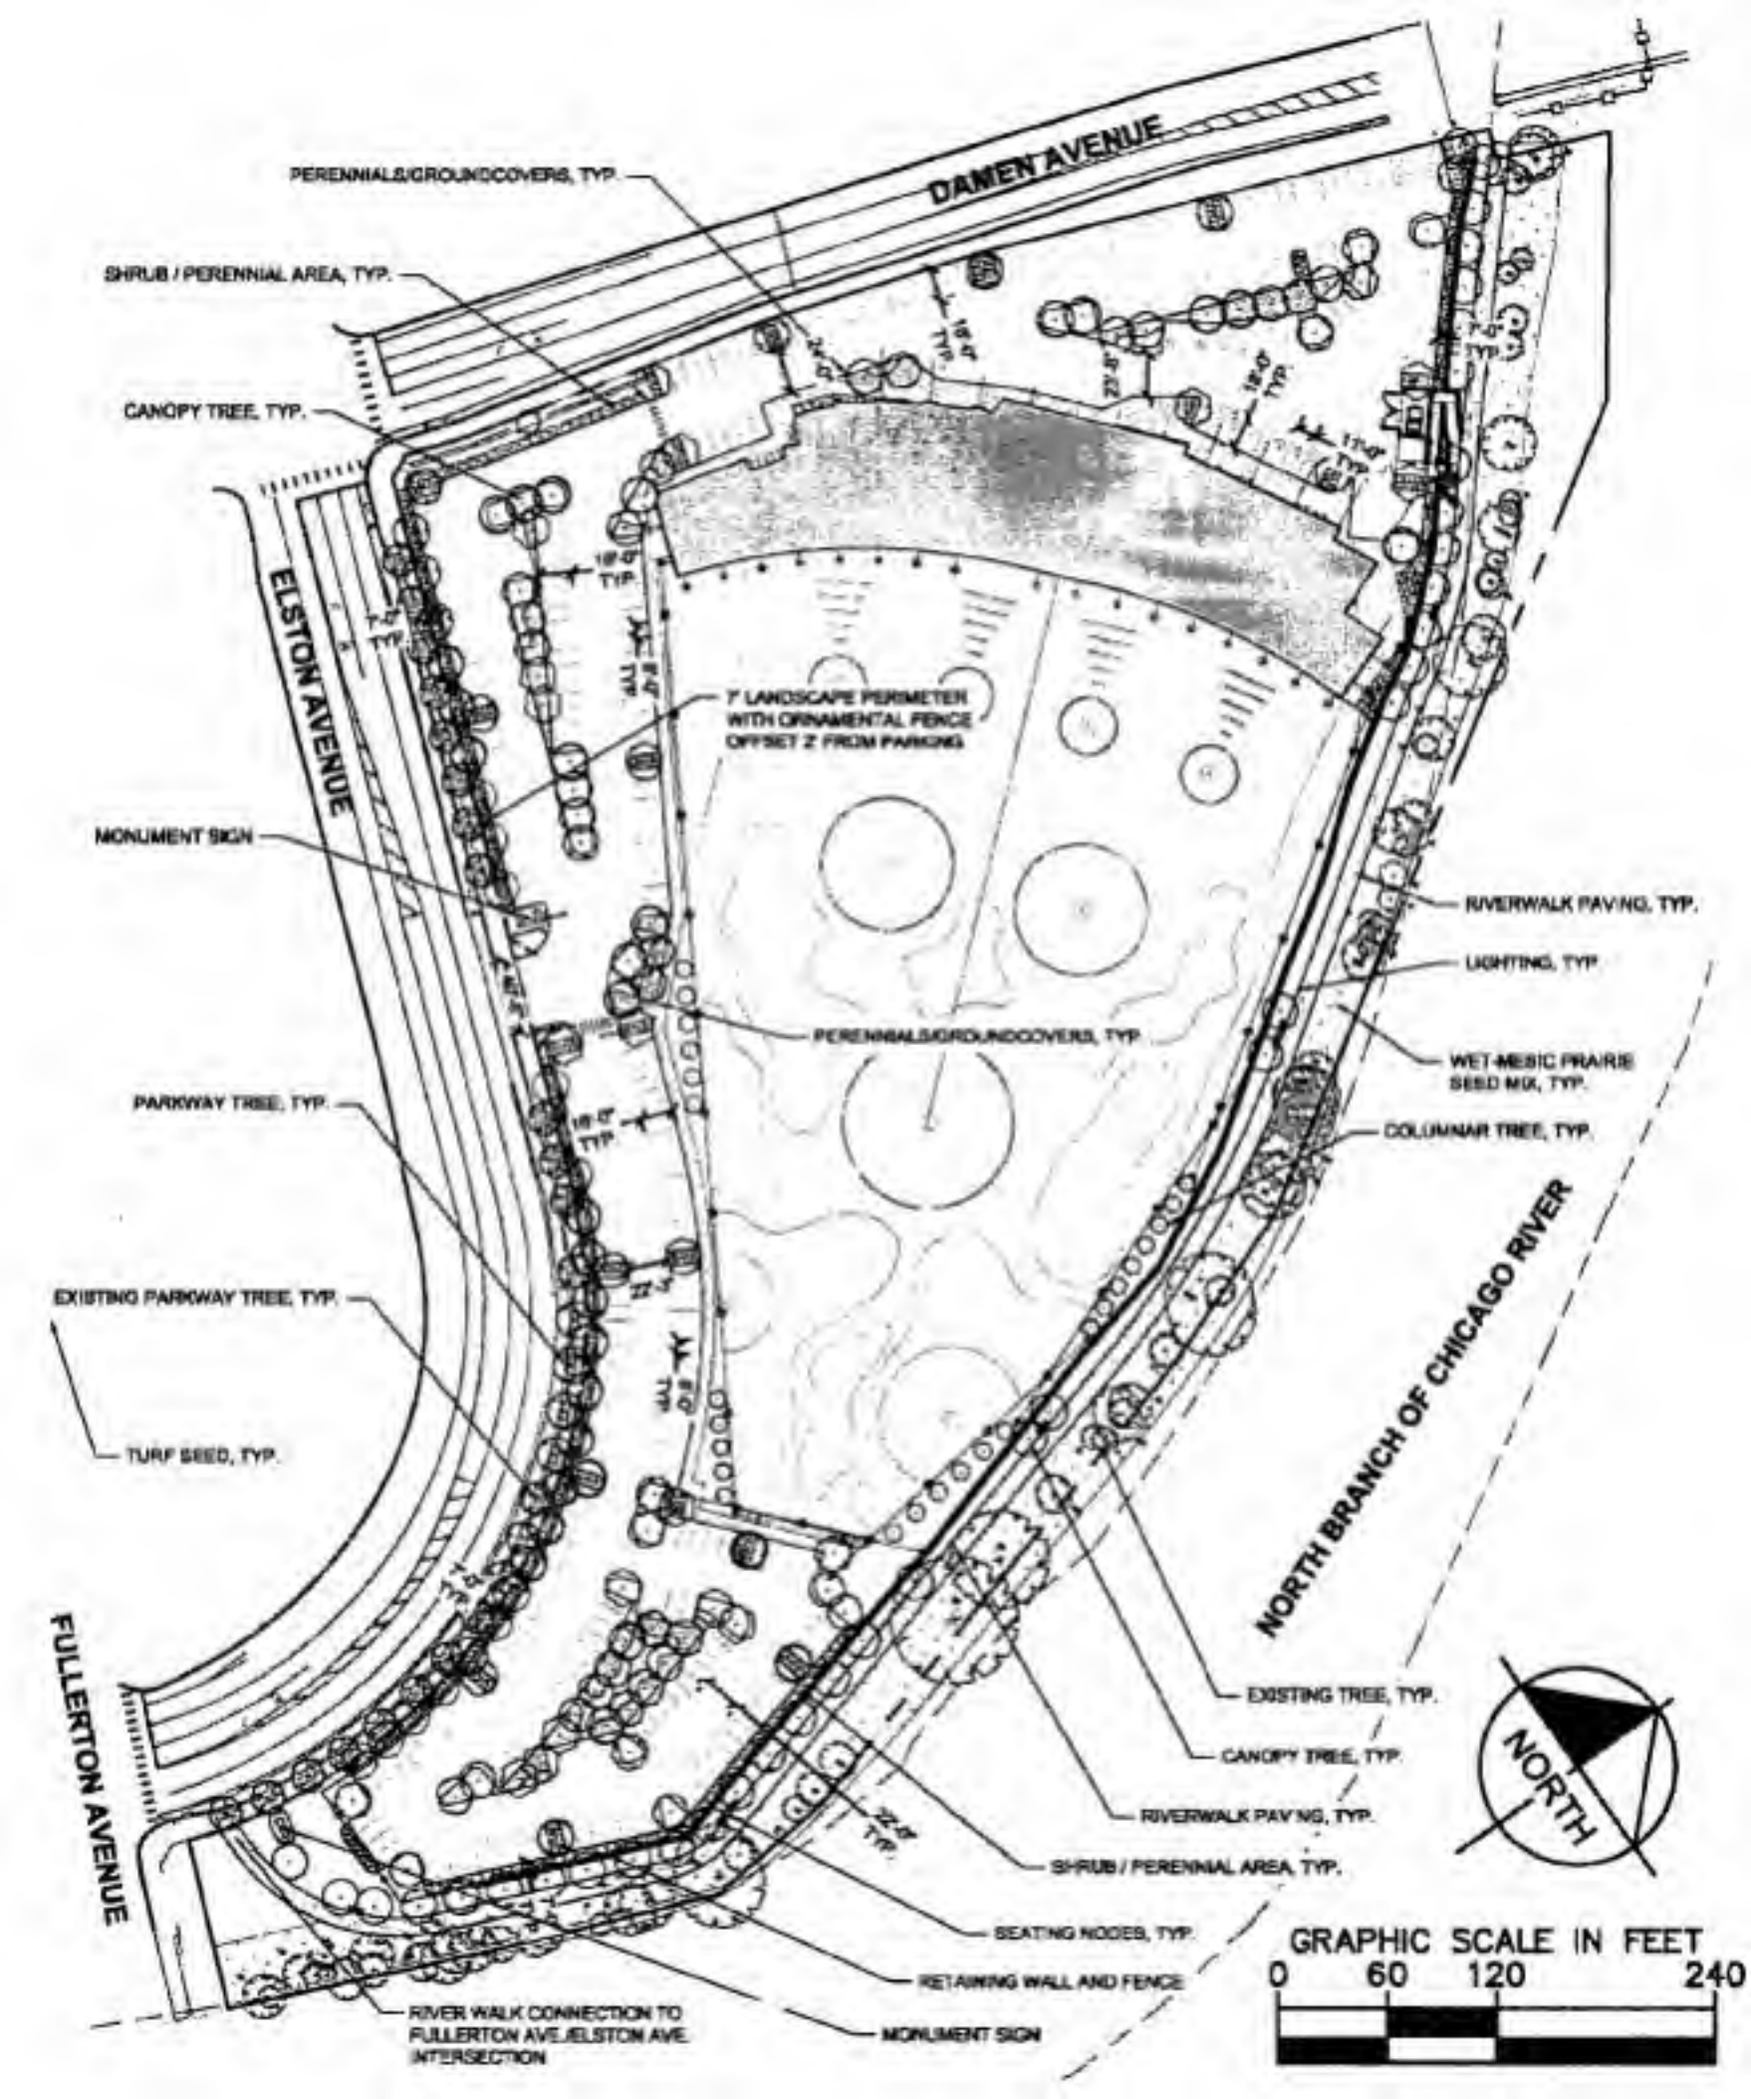
DAMEN AVENUE
PERENNIALS/GROUNDCOVERS, TYP.
SHRUB / PERENNIAL AREA, TYP.
CANOPY TREE, TYP.
ELSTON AVENUE
7' LANDSCAPE PERIMETER WITH ORNAMENTAL FENCE OFFSET 2' FROM PARKING
MONUMENT SIGN
RIVERWALK PAVING, TYP.
LIGHTING, TYP.
PERENNIALS/GROUNDCOVERS, TYP.
WET-MESIC PRAIRIE SEED MIX, TYP.
PARKWAY TREE, TYP.
COLUMNAR TREE, TYP.
NORTH BRANCH OF CHICAGO RIVER
EXISTING PARKWAY TREE, TYP.
TURF SEED, TYP.
EXISTING TREE, TYP.
CANOPY TREE, TYP.
RIVERWALK PAVING, TYP.
SHRUB / PERENNIAL AREA, TYP.
SEATING NODES, TYP.
RETAINING WALL AND FENCE
RIVER WALK CONNECTION TO FULLERTON AVE./ELSTON AVE. INTERSECTION
MONUMENT SIGN
FULLERTON AVENUE
NORTH
GRAPHIC SCALE IN FEET
0 60 120 240